© Bechtel Corporation 2008. All rights reserved. Bechtel Confidential. Contains information that is confidential and proprietary to Bechtel and may not be used, reproduced, or disclosed to others without Bechtel's prior written permission. This document is prepared exclusively for Gassnova in connection with the preparation of the FEED study for the CO2 Capture Facility at Karsto, Norway, and is not to be relied upon by others or used in connection with any other project.

MATCH LINE "A" SEE DWG DB-0100-00002

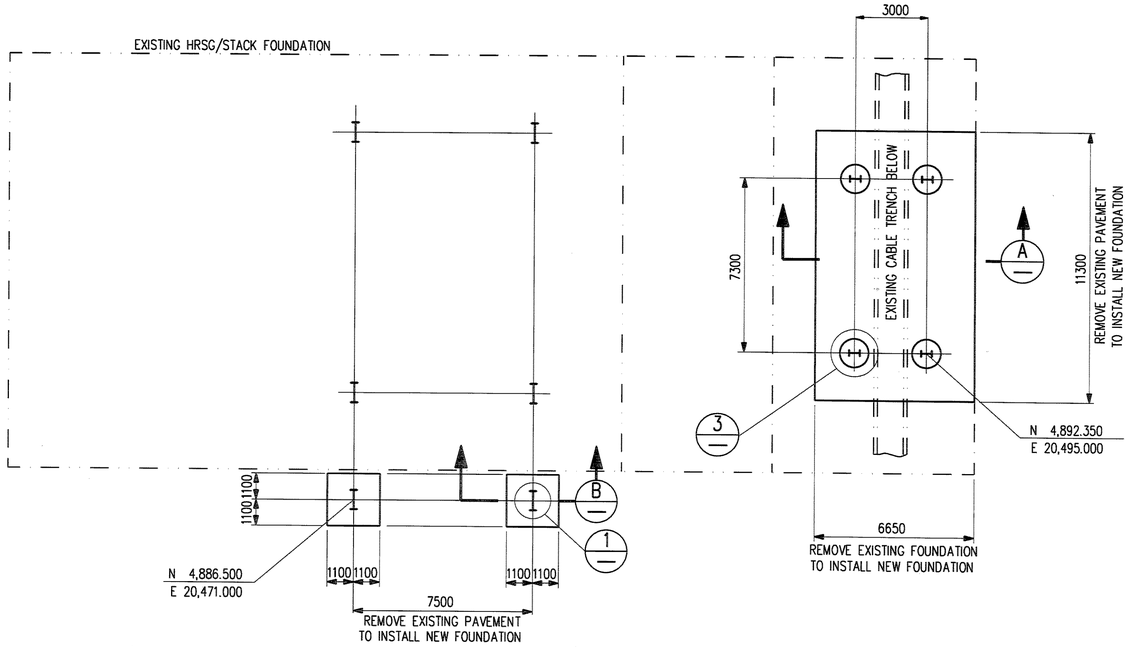

PARTIAL PLAN FOUNDATIONS

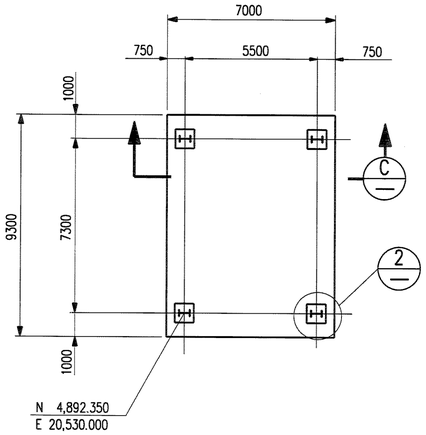

NOTES:

1. THESE DRAWINGS ARE INTENDED TO BE READ IN CONJUNCTION WITH THE DESIGN PHILOSOPHY AND ACCEPTENCE CRITERIA FOR CIVIL WORKS 25474-000-30Y-C016-00001. THIS DOCUMENT CONTAINS INFORMATION ON APPLICABLE STANDARDS AND MATERIAL SELECTION.
2. ELEVATION 7.2 CORRESPONDS TO + 7.2M OVER MSL
3. ALL DIMENSIONS ARE IN MILLIMETERS. ALL COORDINATES AND ELEVATIONS ARE IN METERS, UNLESS NOTED OTHERWISE.
4. USE OF BLINDING CONCRETE (B20) IS PERMISSABLE AS AN OPTION TO THE CONTRACTOR.

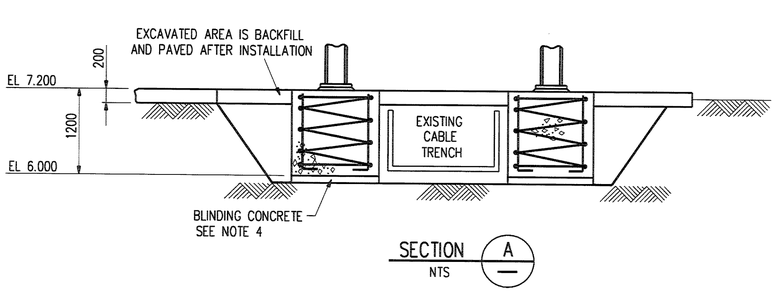

SECTION A
NTS

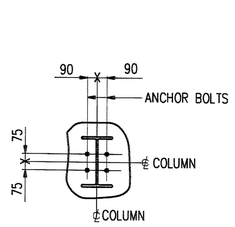

DETAIL 1
NTS
TYP 2 PLACES

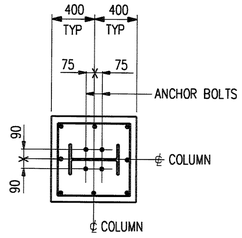

DETAIL 2
NTS
TYP 4 PLACES

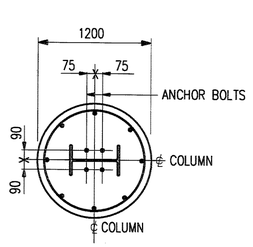

DETAIL 3
NTS
TYP 4 PLACES

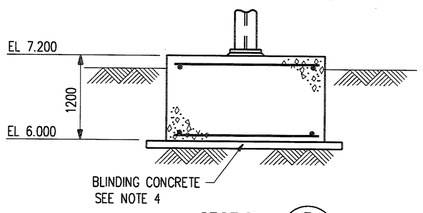

SECTION B
NTS
TYP 2 PLACES

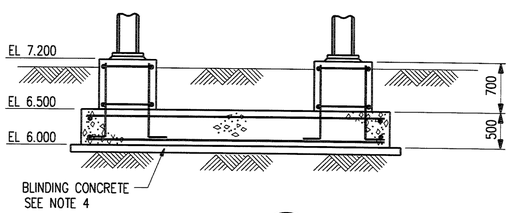

SECTION C
NTS

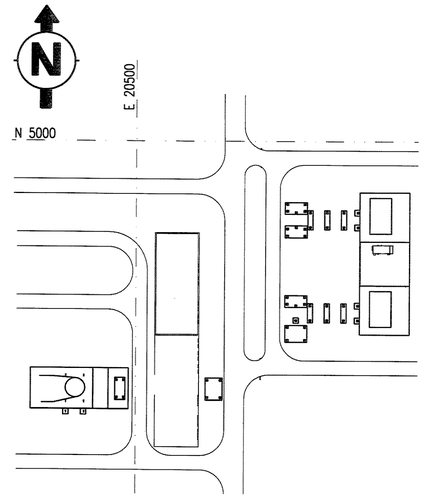

KEY PLAN

NO.	DATE	REVISIONS	BY	CHK	DES	ENGR.	PROJ	APPR
0	19 MAY 08	ISSUED FOR COMMENT	JR	RMAS				

Owner: GASSNOVA

Owner Drawing No.: 10112936-PB-C-TED-0006

Contractor: BECHTEL POWER CORPORATION FREDERICK, MARYLAND

CO2 KARSTO PROJECT

DUCTWORK FOUNDATION PLAN W/TYPICAL SECTIONS & DETAILS SHEET 1 OF 3

Sheet Size: 594 x 841 "A1" Scale: 1:125

JOB NO.	DRAWING NO.	REV.
25474-000	DB-0100-00001	0