©Bechtel Corporation 2008. All rights reserved. Bechtel Confidential.
This document contains information that is confidential and proprietary to Bechtel and may not be used, reproduced, or disclosed in any format without Bechtel's prior written permission. This document is prepared exclusively for Gassnova in connection with the preparation of the FEED study for the CO2 Capture Facility at Karsto, Norway, and is not to be relied upon by others or used in connection with any other project.

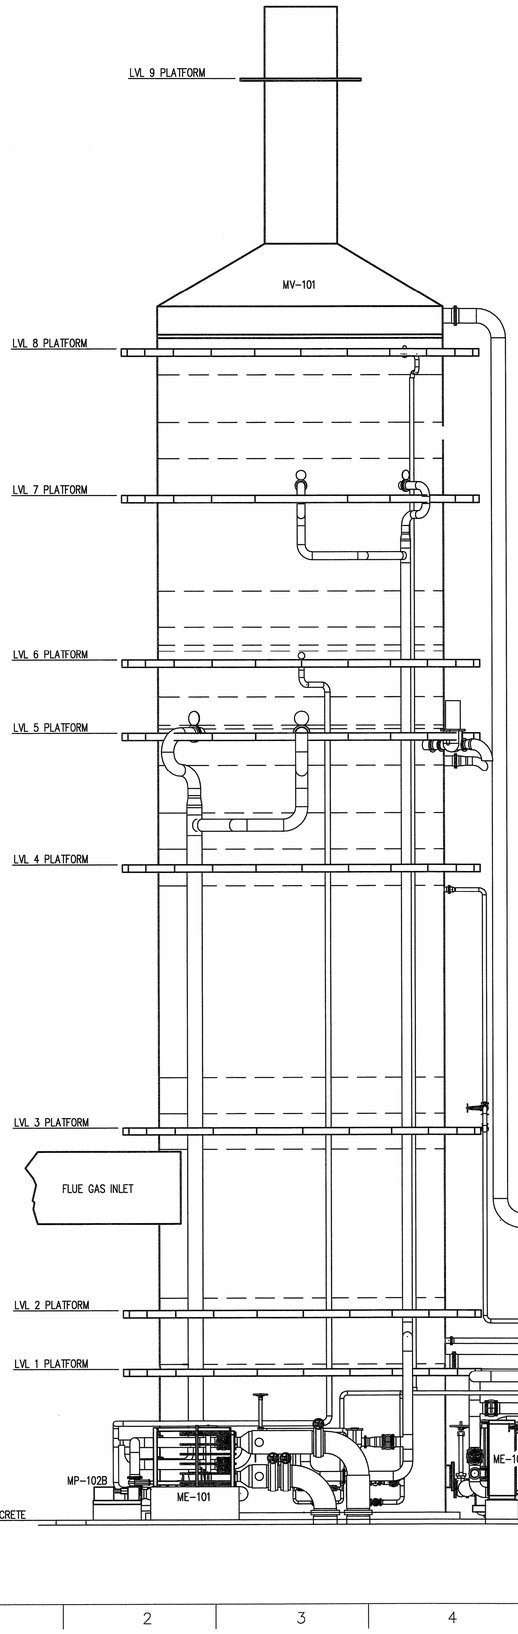

ELEVATION A
25474-000-P4-0010-00001

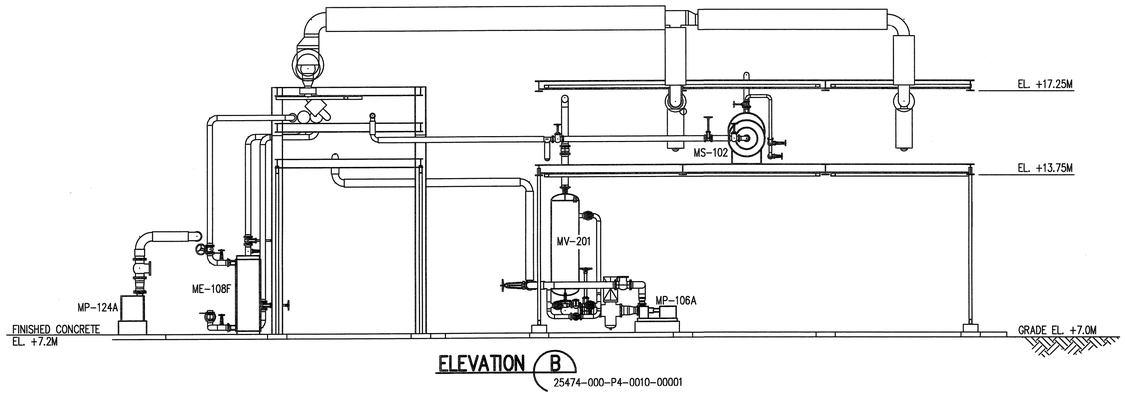

ELEVATION B
25474-000-P4-0010-00001

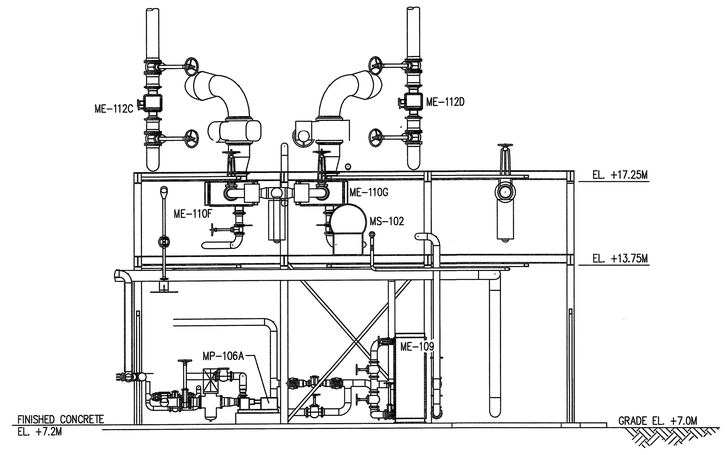

ELEVATION C
25474-000-P4-0010-00001

NO.	DATE	REVISIONS	BY	CHK	DES	ENGR.	PROJ	APPR
0	20 Nov 08	ISSUED FOR APPROVAL	KLJ					

Owner: GASSNOVA
Owner Drawing No.: 10112936-PB-L-DRW-0004
Contractor: BECHTEL POWER CORPORATION, FREDERICK, MARYLAND

CO2 KARSTO PROJECT

PIPING ARRANGEMENT SECTIONS AND ELEVATIONS

Sheet Size	Scale	
594x841 "A1"	1:125	
JOB NO.	DRAWING NO.	REV.
25474	P4-0010-00004	0