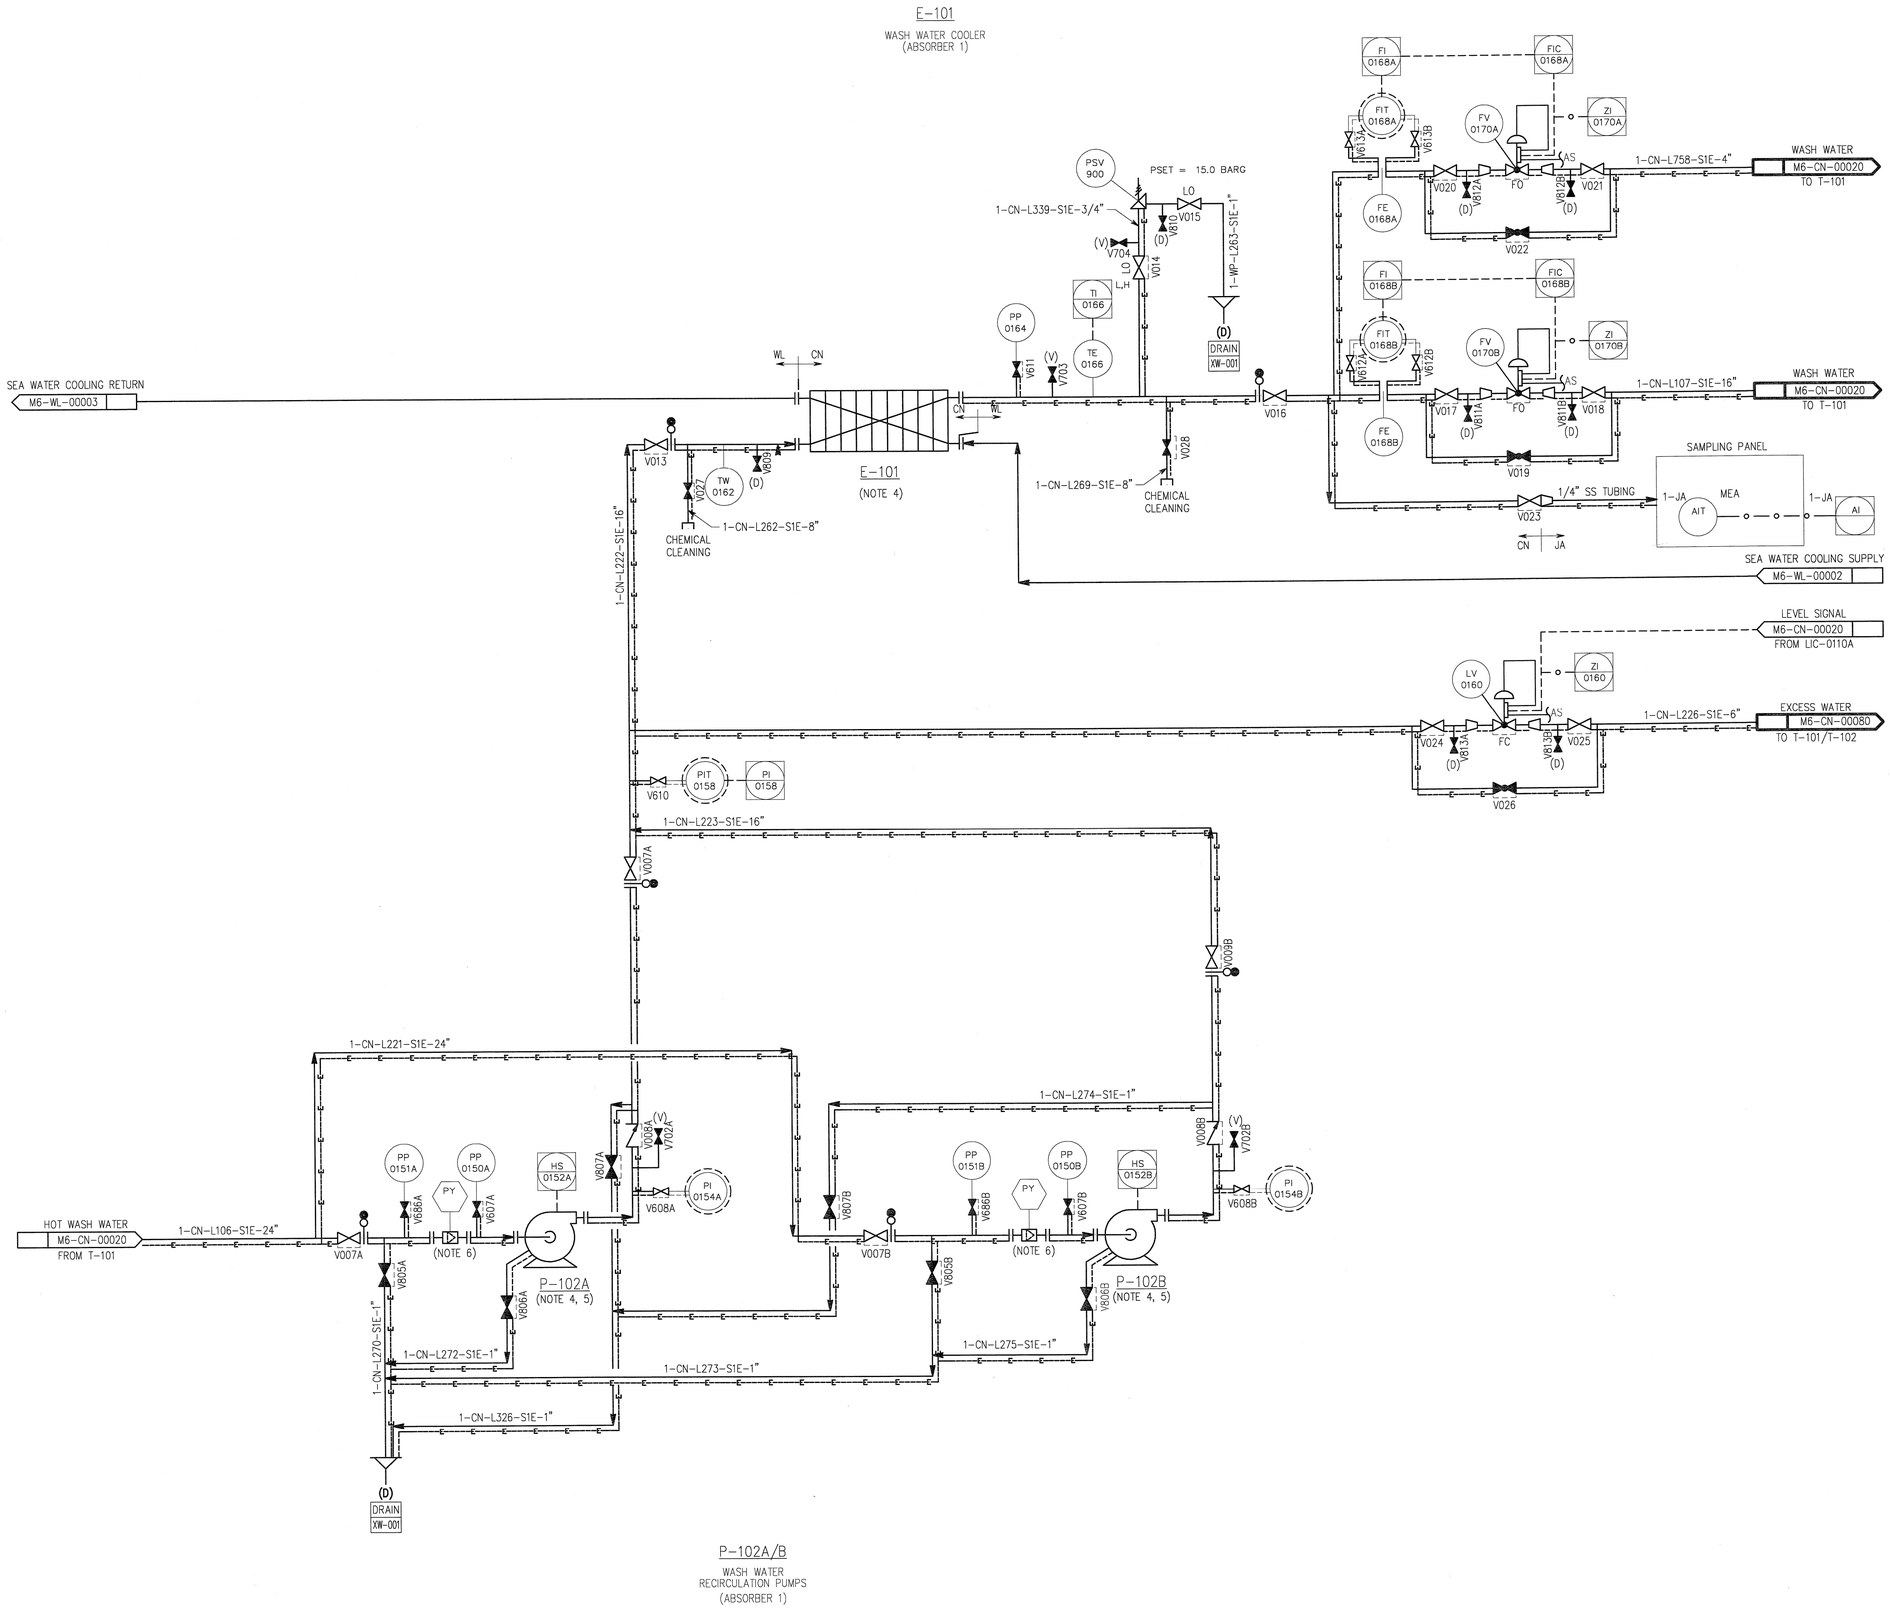

NOTES:

1. FOR SYMBOLS AND LEGENDS SEE DRAWINGS M6J-YA-00001 THROUGH M6J-YA-00005.
2. ALL LINES, VALVES, EQUIPMENT, AND INSTRUMENT NUMBERS ARE PREFIXED WITH "CN", UNLESS NOTED OTHERWISE.
3. ALL VENTS, DRAINS AND INSTRUMENTATION ROOT VALVES ARE 1", UNLESS NOTED OTHERWISE.
4. EQUIPMENT TO BE HEAT TRACED.
5. PUMP SEAL FLUSHING – DETAILS TO BE PREPARED LATER.
6. START-UP STRAINER TO BE REMOVED SUBSEQUENT TO PLANT COMMISSIONING. TO BE REPLACED WITH COARSE STRAINER FOR NORMAL OPERATION.

HOLDS:

1. CONTROL VALVE (C/V) AND PRESSURE SAFETY VALVE (PSV) SIZES.

NO.	DATE	REVISIONS	BY	CHK	DES	ENGR.	PROJ	APPR
0	12 NOV 08	ISSUED FOR APPROVAL	KJ	UP	–	RS		

Owner: GASSNOVA

CO2 KARSTO PROJECT

Owner Drawing No. 10112936-PB-P-PID-0008

Contractor: BECHTEL POWER CORPORATION, FREDERICK, MARYLAND

PIPING & INSTRUMENT DIAGRAM
ABSORBER 1 WASH WATER
COOLING SYSTEM

Sheet Size: 594x841 "A1" | Scale: N.T.S.

JOB NO.	DRAWING NO.	REV.
25474	000-M6-CN-00030	0

©Bechtel Corporation 2008. All rights reserved. Bechtel Confidential. Contains information that is confidential and proprietary to Bechtel and may not be used, reproduced, or disclosed in any format without Bechtel's prior written permission. This document is prepared exclusively for Gassnova in connection with the preparation of the FEED study for the CO2 Capture Facility at Karsto, Norway, and is not to be relied upon by others or used in connection with any other project.