©Bechtel Corporation 2008. All rights reserved. Bechtel Confidential. Contains information that is confidential and proprietary to Bechtel and may not be used, reproduced, or disclosed in any format without Bechtel's prior written permission. This document is prepared exclusively for Gassnova in connection with the preparation of the FEED study for the CO2 Capture Facility at Karsto, Norway, and is not to be relied upon by others or used in connection with any other project.

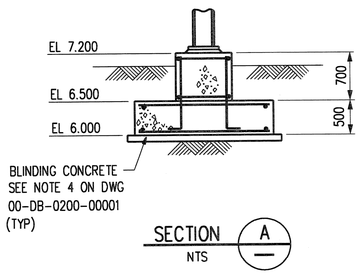

SECTION A
NTS

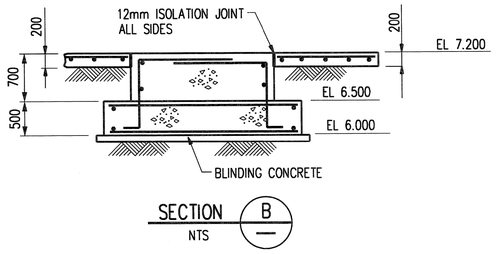

SECTION B
NTS

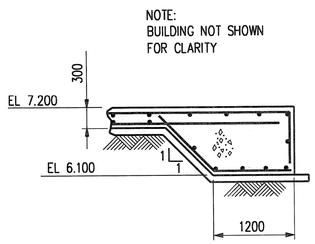

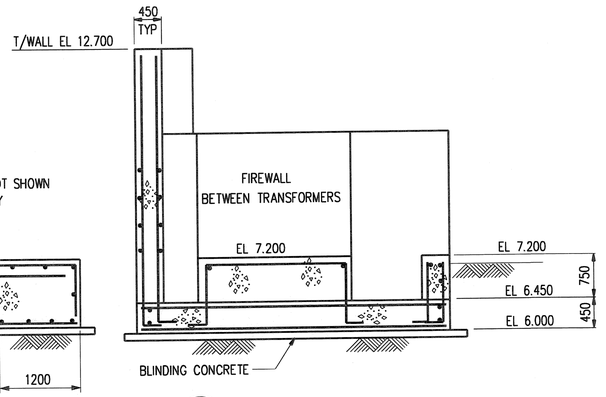

SECTION C
NTS

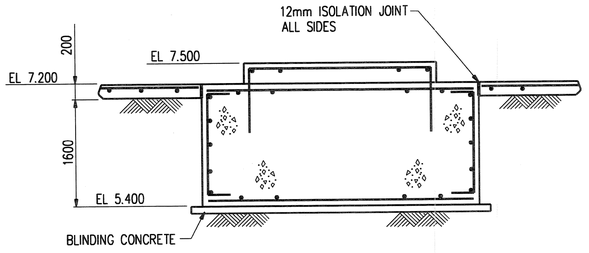

SECTION D
NTS

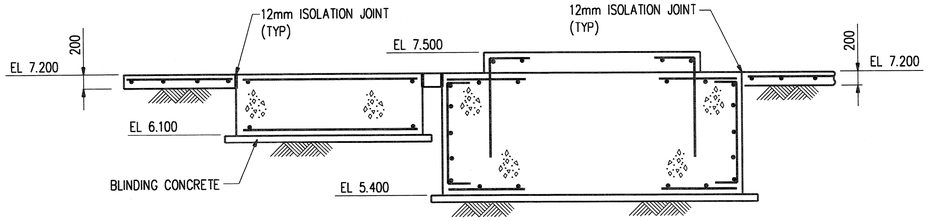

SECTION E
NTS

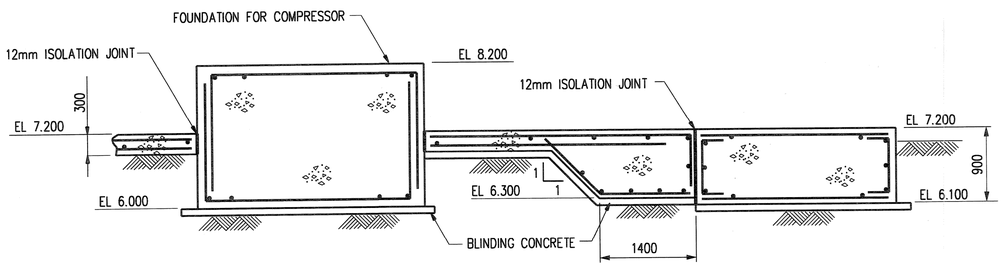

SECTION K
NTS

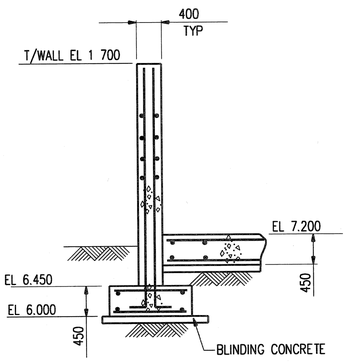

SECTION G
NTS

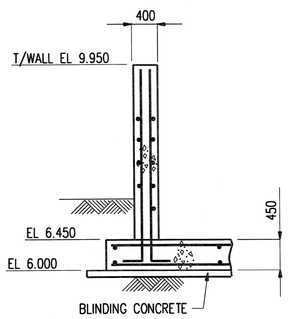

SECTION H
NTS

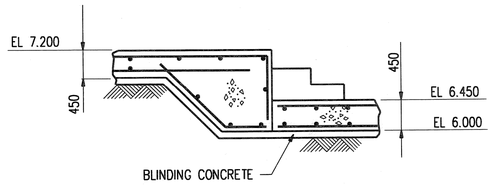

SECTION J
NTS

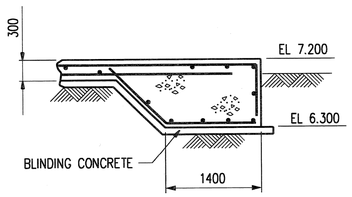

SECTION L
NTS

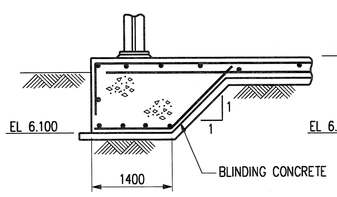

SECTION M
NTS

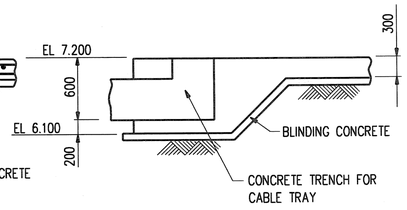

SECTION N
NTS

FOR GENERAL NOTES SEE DWG 000-DB-0200-00001

NO.	DATE	REVISIONS	BY	CHK	DES	ENGR.	PROJ	APPR
0	16 May 08	ISSUED FOR COMMMENTS	JR					

Owner: GASSNOVA
Owner Drawing No.: 10112936-PB-C-TED-0012
Contractor: BECHTEL POWER CORPORATION, FREDERICK, MARYLAND

CO2 KARSTO PROJECT

CCC PLANT FOUNDATION PLAN
WITH TYPICAL SECTIONS AND DETAILS
SHEET 4 OF 4

Sheet Size: 594 X 841 "A1" | Scale: 1:500

JOB NO.	DRAWING NO.	REV.
25474-000	DB-0200-00004	0