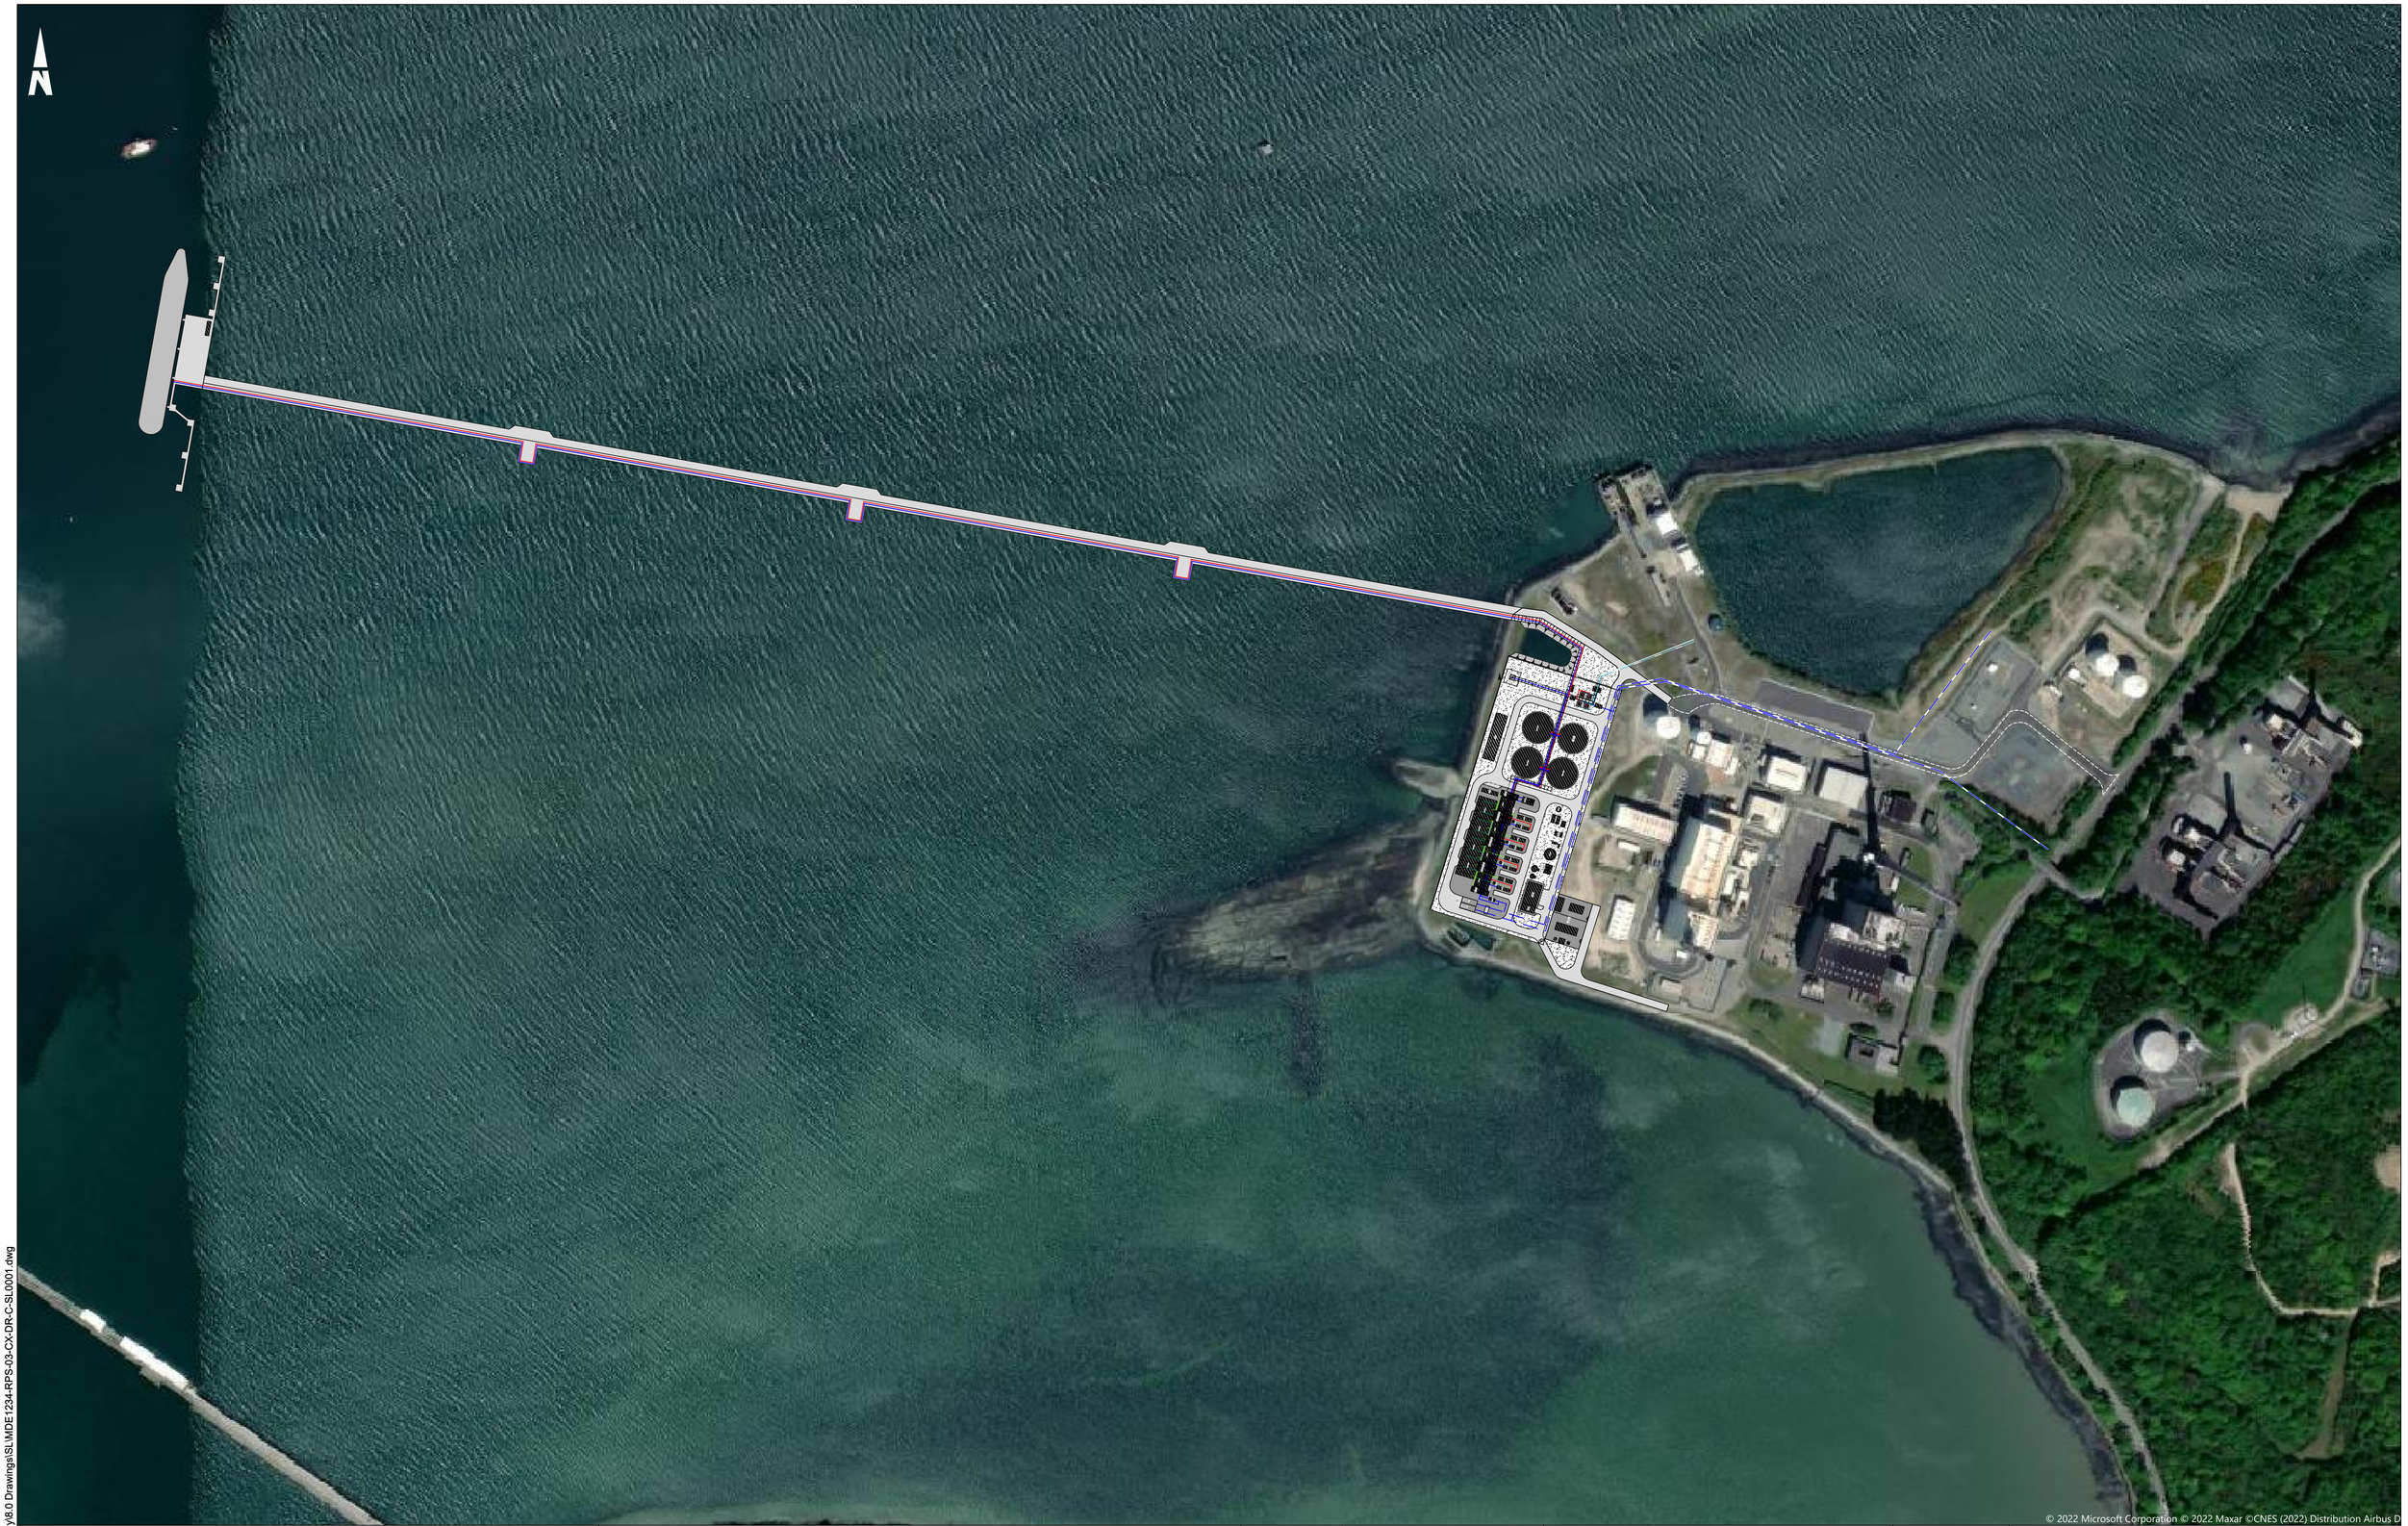

Client

ervia

European Commission

General Notes

(i) Hard copies, dwf and pdf will form a controlled issue of the drawing. All other formats (dwg etc.) are deemed to be an uncontrolled issue and any work carried out based on these files is at the recipients own risk. RPS will not accept any responsibility for any errors from the use of these files, either by human error by the recipient, listing of the un-dimensioned measurements, compatibility with the recipients software, and any errors arising when these files are used to aid the recipients drawing production, or setting out on site.

(ii) DO NOT SCALE, use figured dimensions only.

(iii) This drawing is the property of RPS, it is a project confidential classified document. It must not be copied used or its contents divulged without prior written consent. The needs and expectations of client and RPS must be considered when working with this drawing.

(iv) Information including topographical survey, geotechnical investigation and utility detail used in the design have been provided by others.

(v) All Levels refer to Ordnance Survey Datum, Malin Head.

Rev	Date	Drn / Chk	Amendment / Issue	App
		/		
		/		
P02	22/03/22	NL / CB	Issue for Review & Comment	
P01	25/01/22	NL / NL	Issue for Review & Comment	

RPS BECHTEL

Model File Identifier

Scale	1.2500 @ A1 @ A3
Created on	19/10/2021
Sheets	01 of 1
Project	ERVIA CCS PRE-FEED STUDY
Title	PRELIMINARY CPF SITE PLAN CORK

File Identifier	Status	Rev
MDE1234-RPS-03-CX-DR-C-SL0001	S3	P02

R:\MDE1234 - ERVIA CCS Study\8.0 Drawings\SL\MDE1234-RPS-03-CX-DR-C-SL0001.dwg

CYAL50173842 © Ordnance Survey Ireland/Government of Ireland