Level 3 – Bechtel Confidential. – For Authorized Parties Who Require the Information to do Bechtel Work. Confidential © Bechtel Infrastructure Ireland Ltd. (Bechtel) 2022. All rights reserved.

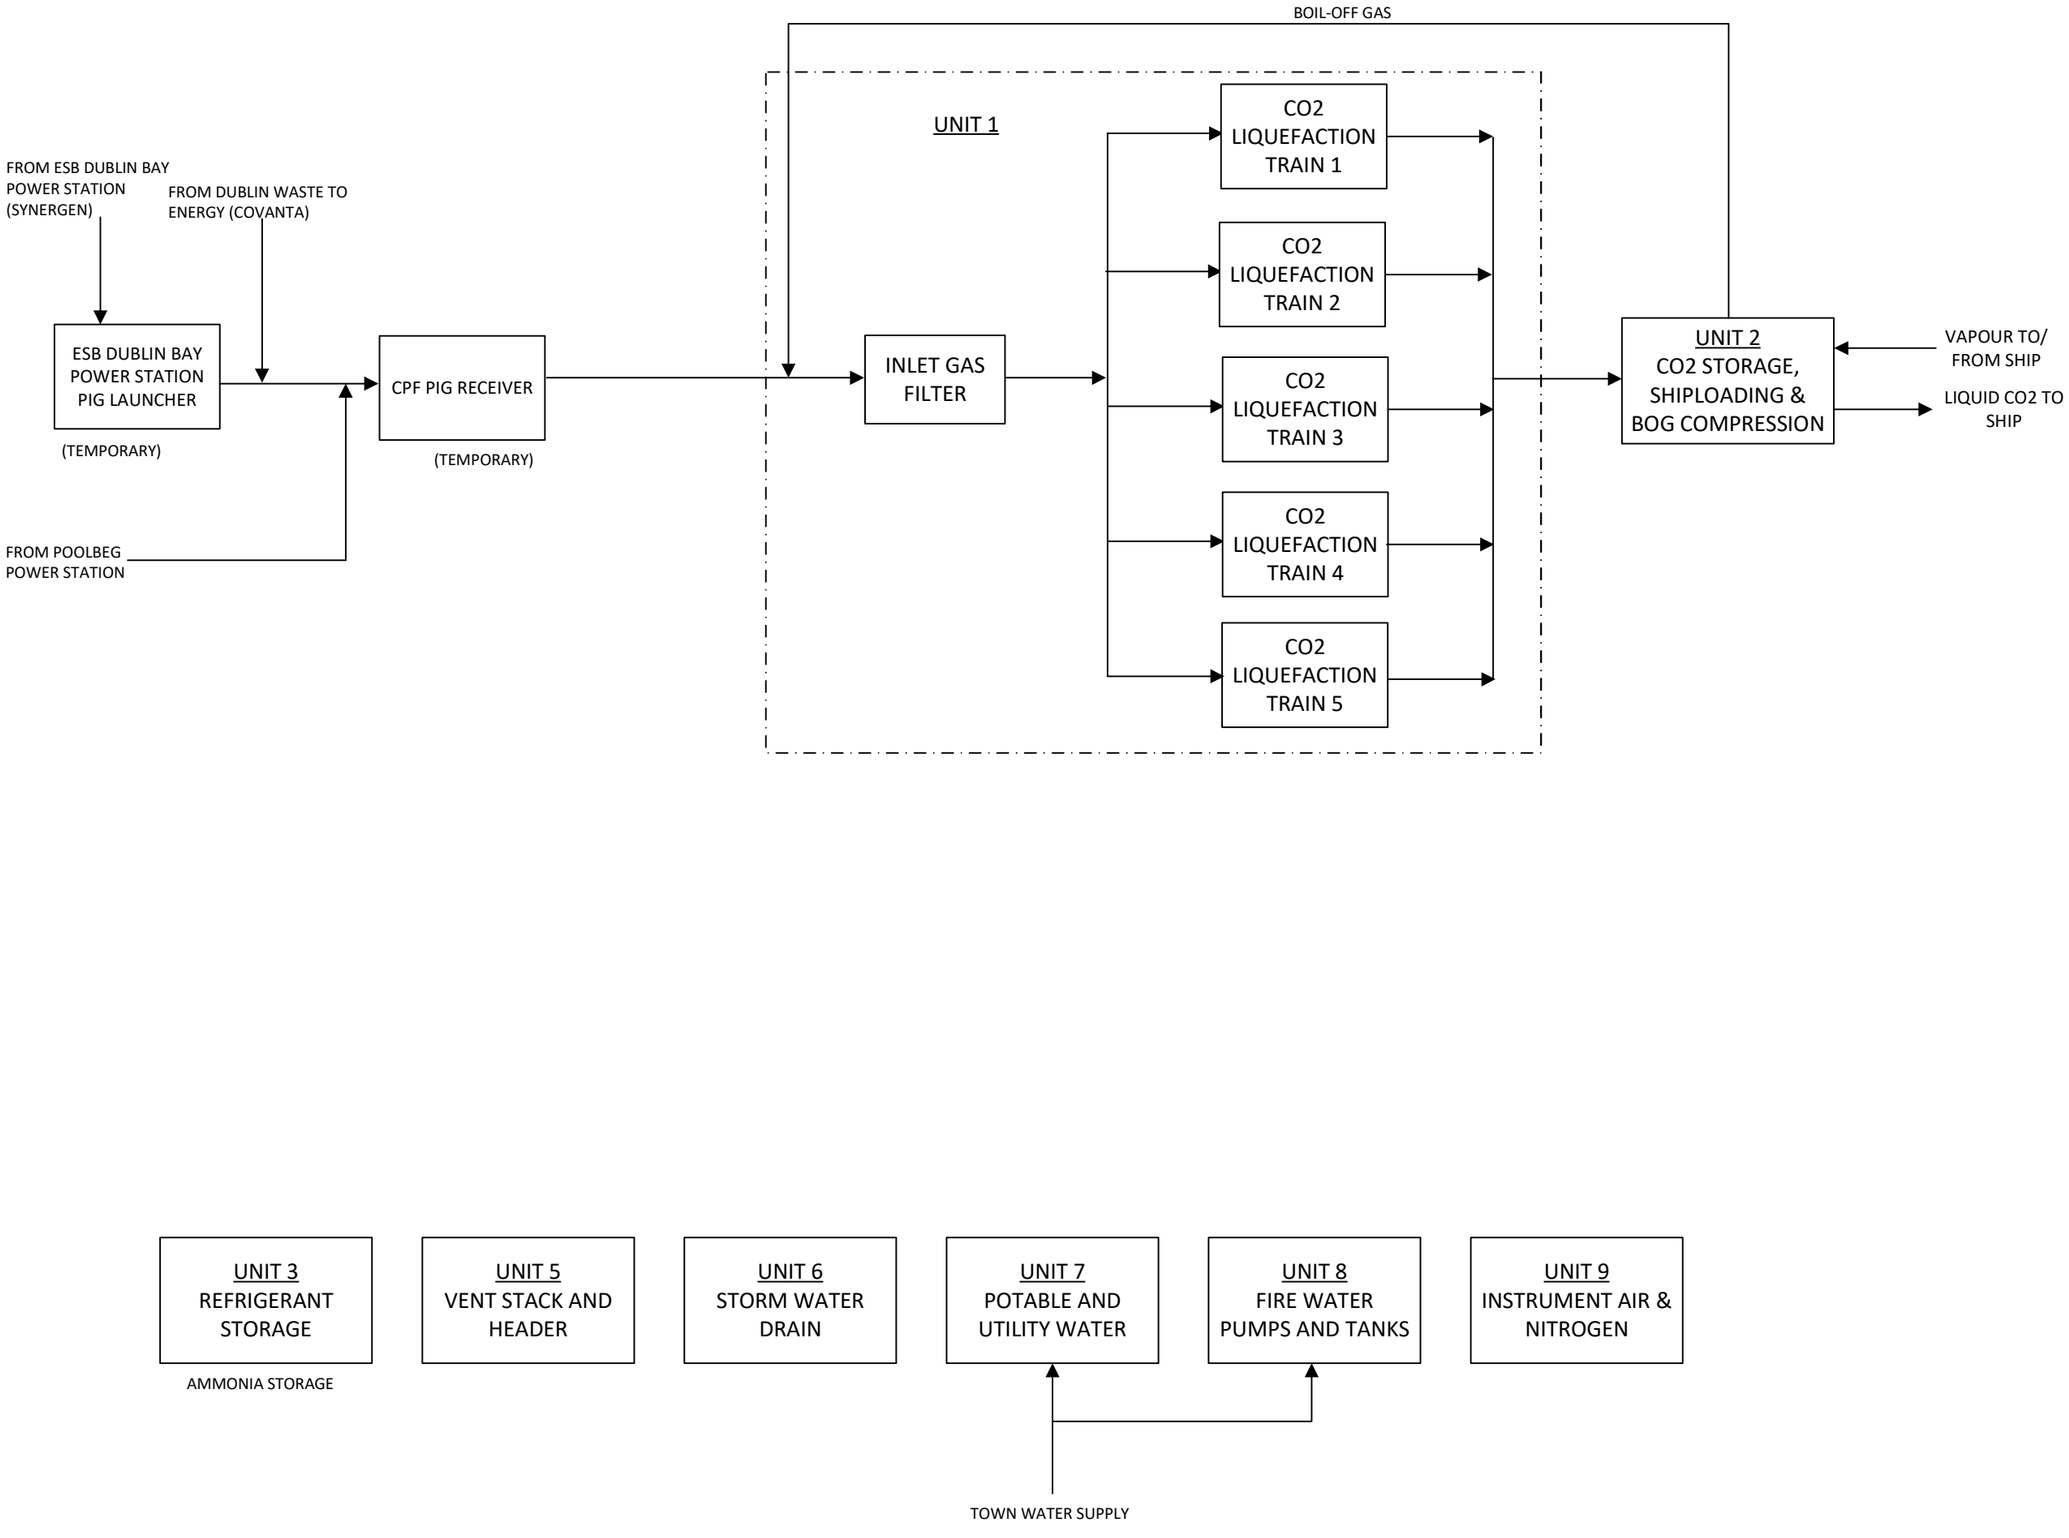

GENERAL NOTES:

i) HARD COPIES, DWF AND PDF WILL FORM A CONTROLLED ISSUE OF THE DRAWING. ALL OTHER FORMATS (DWG ETC.) ARE DEEMED TO BE AN UNCONTROLLED ISSUE AND ANY WORK CARRIED OUT BASED ON THESE FILES IS AT THE RECIPIENTS OWN RISK. RPS AND BECHTEL WILL NOT ACCEPT ANY RESPONSIBILITY FOR ANY ERRORS FROM THE USE OF THESE FILES, EITHER BY HUMAN ERROR BY THE RECIPIENT, LISTING OF THE UN-DIMENSIONED MEASUREMENTS, COMPATIBILITY WITH THE RECIPIENTS SOFTWARE, AND ANY ERRORS ARISING WHEN THESE FILES ARE USED TO AID THE RECIPIENTS DRAWING PRODUCTION, OR SETTING OUT ON SITE.

NOTES:

Rev	Date	Drn / Chk	Amendment / Issue	App
P01	31/01/22	GM / RK	ISSUED FOR INFORMATION	MJC

Client: ervia

BECHTEL ENERGY INC.

Project: CCS PRE-FEED STUDY

Title: OVERALL BLOCK FLOW DIAGRAM - DUBLIN

Model File Identifier:

File Identifier: MDE1234-BEC-03-DX-DR-M-BFD0001

Created on: 31/01/2022 | Sheets: 1 OF 1

Scale: N.T.S | Status: S3 | Rev: P01

This drawing is the property of RPS / Bechtel, it is a project confidential and proprietary classified document. It must not be copied used or its contents divulged without prior written consent. The needs and expectations of client and RPS /Bechtel must be considered when working with this drawing.